AUTHORITY	DATE INSTALLED OR RETIRED		DESCRIPTION
C.30677 AFE.13157	Completed	Dec. 6, 1926	Special assessment for Belmont-Glencoe Road, Sta 5251 to 10301.

Continued on typed list

BELMONT COUNTY, OHIO

SMITH TOWNSHIP

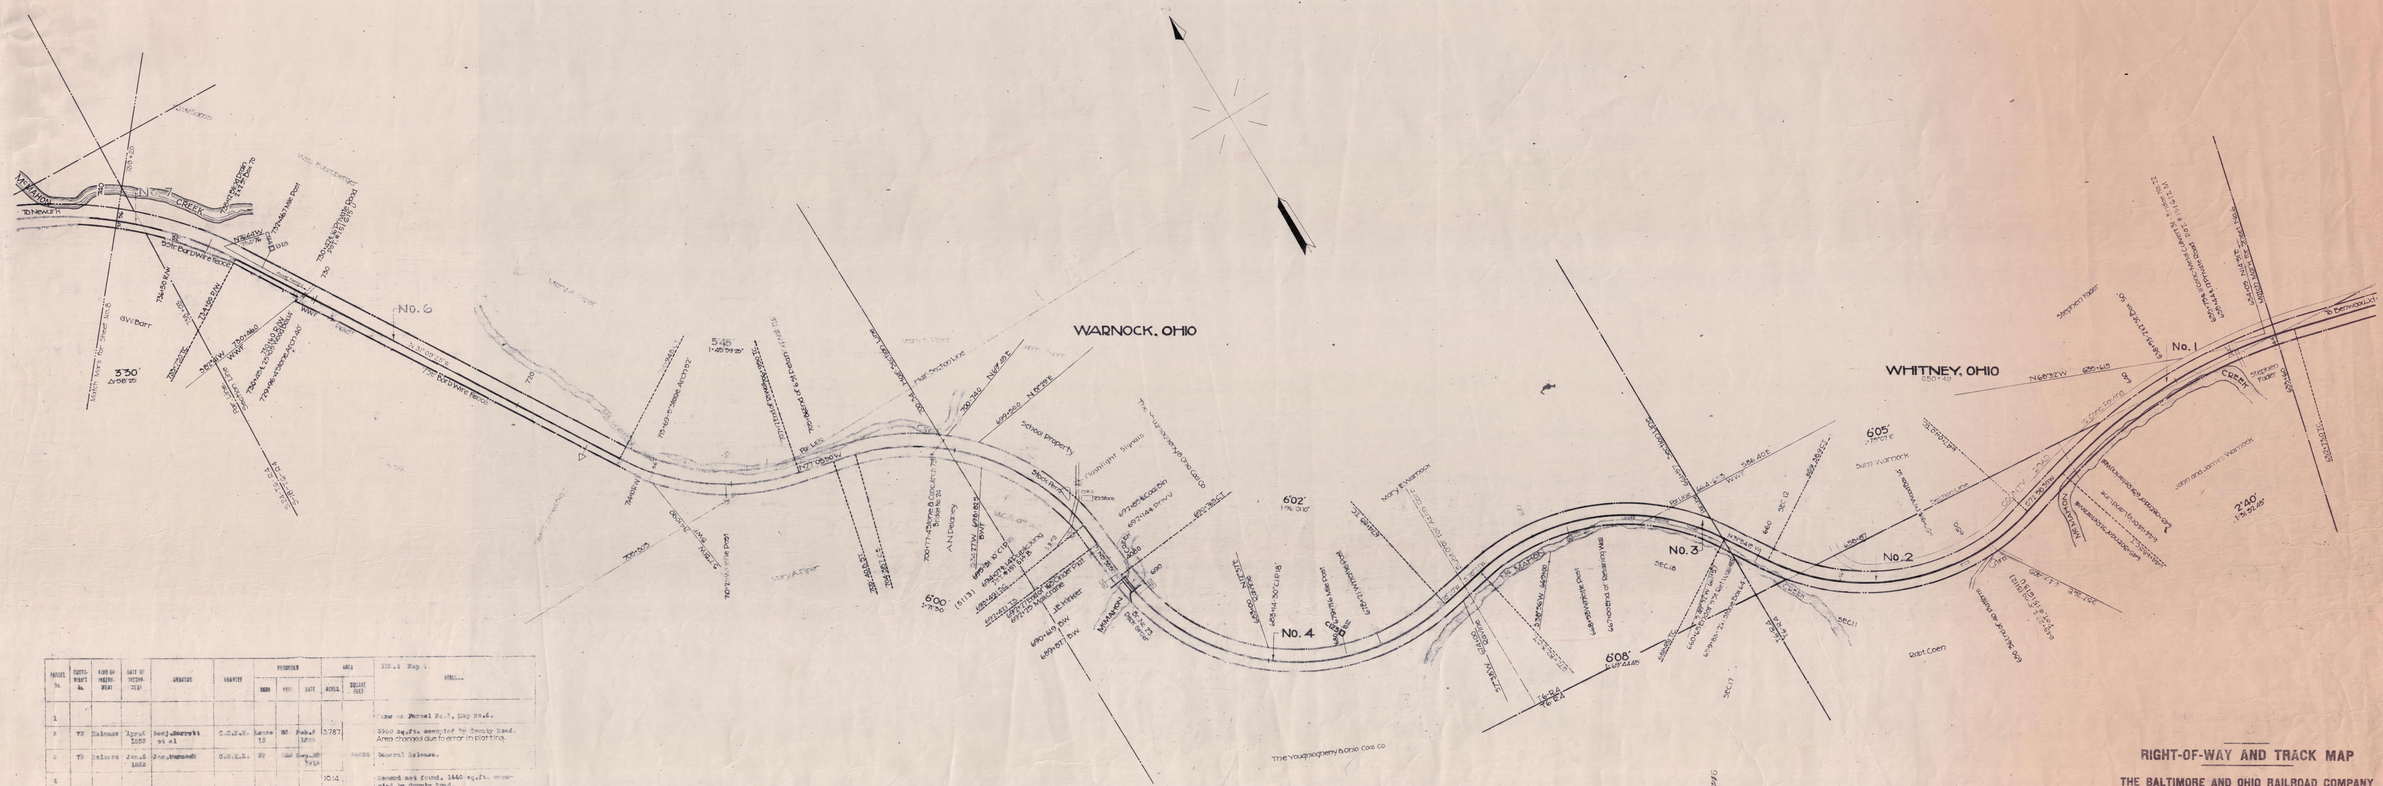

PARCEL No.	CONTR. WORK No.	KIND OF INSTRU. USED	DATE OF INSTRU. USED	GRANTOR	GRANTEE	RECORDED BOOK	RECORDED PAGE	RECORDED DATE	AREA ACRES	AREA SQUARE FEET	REMARKS
1											Line on Parcel No.7, Map No.6.
2	V3	Release	April 1853	Benj. Burnett et al	C.B.O.R.R.	Lease 13	81	Feb. 8 1870	1.3787		3960 sq.ft. acquired by Crosby Road. Area changed due to error in plotting.
3	V3	Release	Jan. 6 1853	Jos. Hammond	C.B.O.R.R.	27	140	Sept. 28 1854		60830	General Release.
4									10.14		Diamond mark found, 1440 sq.ft. acquired by Crosby Road.
5										9626	Lease not found but assumed interred from ownership of land. Track Retired A.F.E. 30659
6	V3	Receipt	Sept. 1853	Jacob Bonar	C.B.O.R.R.				6.000		Record of conveyance not found.
7	V3	Receipt	Nov. 18 1853	J. Hollenbeck, Jr.	C.B.O.R.R.				13.886		Deed to Parcel No.1, Map No.6. Record of said grant not found.

REVISED TO		
CHG.	BY	DATE
CHG.	BY	DATE
CHG.	BY	DATE