PARCEL NO.	CUSTO-DIAN'S NO.	KIND OF INSTRU-MENT	DATE OF INSTRU-MENT	GRANTOR	GRANTEE	RECORDED			AREA		REMARKS
						BOOK	PAGE	DATE	ACRES	SQUARE FEET	
1	3067	War. Deed	Feb. 19, 1966	Samuel E. Smith, et ux	B.&O.R.R.	488	215	Apr. 2, 1966	5.52		No Bituminous coal above No. 8 & mining rights excepted. Subject to easement for tel., power lines & flooding.

BELMONT COUNTY, OHIO
KIRKWOOD TOWNSHIP

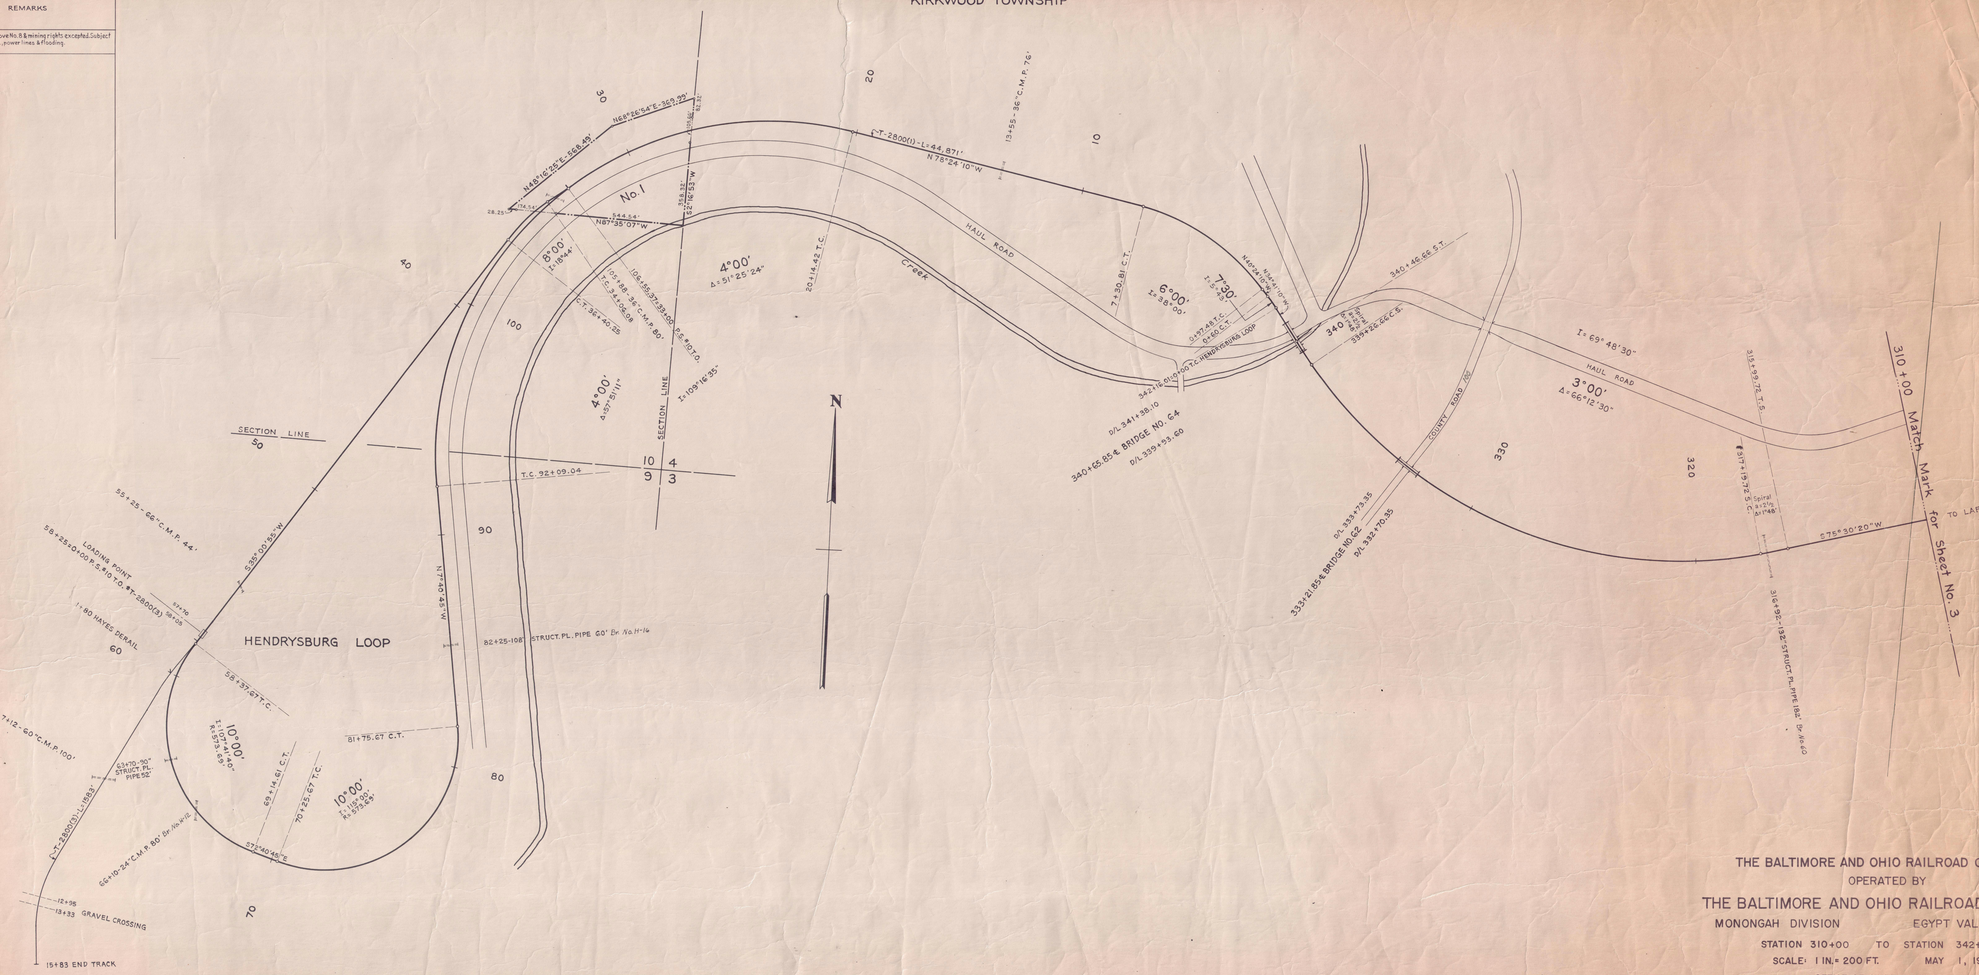

REVISED TO

THE BALTIMORE AND OHIO RAILROAD COMPANY
OPERATED BY
THE BALTIMORE AND OHIO RAILROAD COMPANY
MONONGAH DIVISION — EGYPT VALLEY SPUR
STATION 310+00 TO STATION 342+16.01
SCALE: 1 IN. = 200 FT. MAY 1, 1970
OFFICE OF CHIEF ENGINEER
HUNTINGTON, W. VA.

V-122.11
4