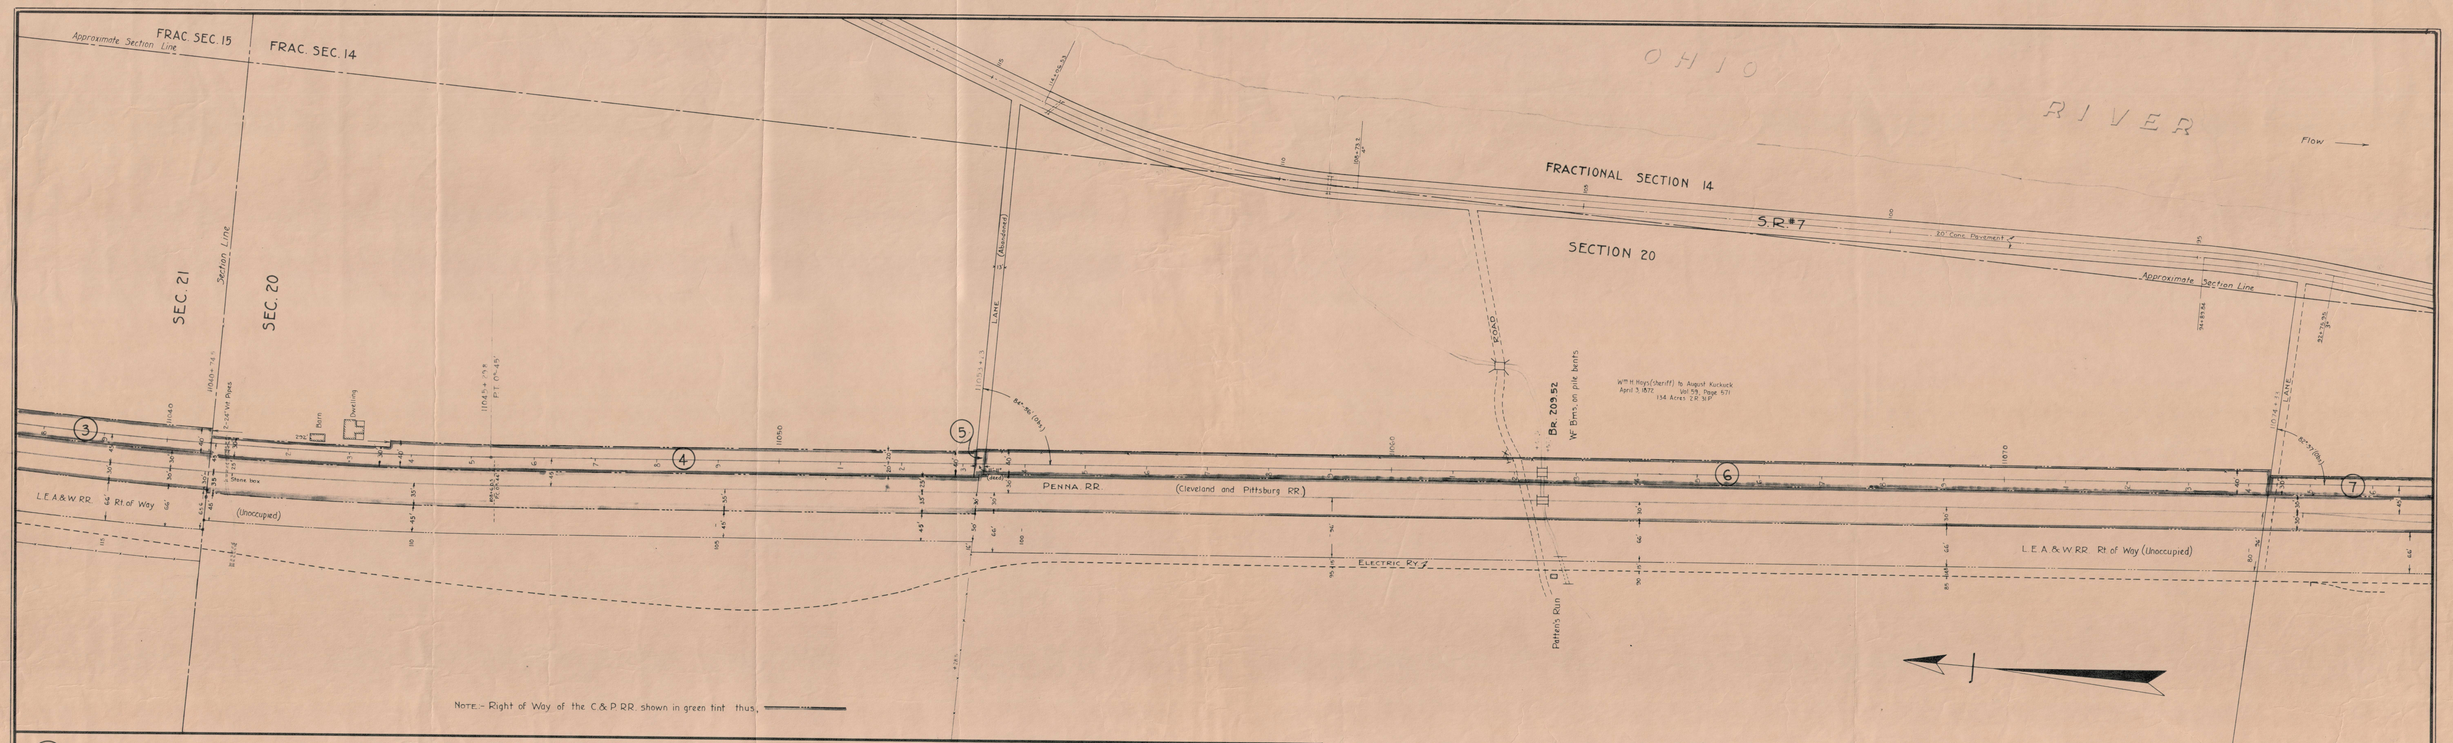

(3) Mary H. Day et al to W.&L.E. Ry Co.
Aug 30, 1890 R of W Deed $1200.00
Vol 98 Page 444
Ry Co. shall construct and maintain suitable crossings adjacent and similar to those on the C.&P. RR. and erect and maintain a fence upon the east side of the right of way.

(4) David Garden et ux to W.&L.E. Ry Co.
Mar 31, 1892 W.D.
Vol 102 Page 583

Gibson Lamb to W.&L.E. Ry Co.
Mar 31, 1892 Q.C.D. $1.00
Vol 102 Page 582

(5) David Thorburn et al to W.&L.E. Ry Co.
Oct 18, 1890 R of W Deed $75.00
Vol 102 Page 149
Ry Co. shall construct and maintain a good and easy grade, road bed and crossing over the right of way herein granted, said grade on the east side of the track not to exceed 5' with the surface not less than 11 ft in width and where the grade is above the adjoining land it shall be protected by fence on each side.
The Ry Co. shall also place a sewer pipe not less than 10 inches in diameter across the road at the lowest point of the adjoining lands and east of the railroad.
This parcel is a part of lane only.

(6) August Kuckuck to W.&L.E. Ry Co.
April 25, 1890 W.D. $1021.92
Vol 98 Page 252
Consideration covers all damages.

(7) Oliver McGrew et ux to W.&L.E. Ry Co.
Sept 23, 1890 W.D. $550.00
Vol 98 Page 467
Ry Co. shall construct and maintain a farm crossing and shall fence the east side of strip hereby conveyed.

Land acquired by deed, R. of W. contract or agreement
Land acquired by condemnation or act of public officials
Land acquired by lease.
Land held in trust by agents or trust Co.
Land sold.

W.&L.E. Ry.	Engineering Dept.	Cleveland Ohio

Pease Twp. Belmont Co.
Sections 20 & 21, T.4, R.2.
Main Line
Toledo Division

Scale 1"=100'	Nov. 1936	Book 8,	Sheet 23

Last Revised: July 1942
Revised February 8, 1952

23